




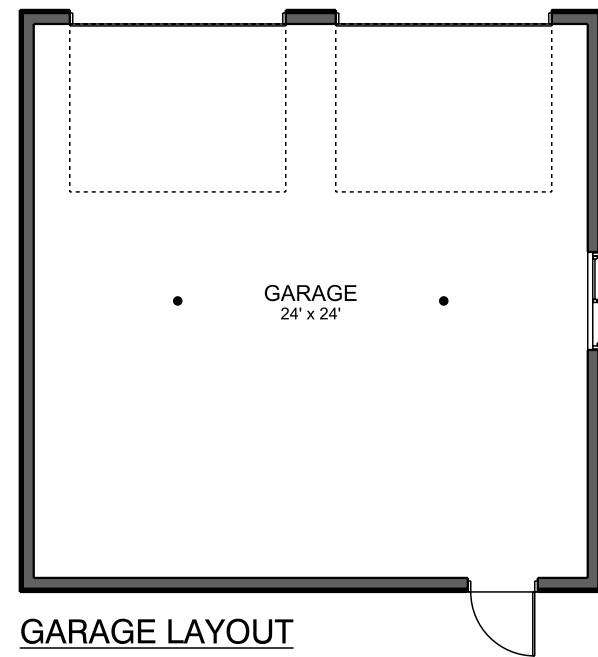


EAST ELEVATION

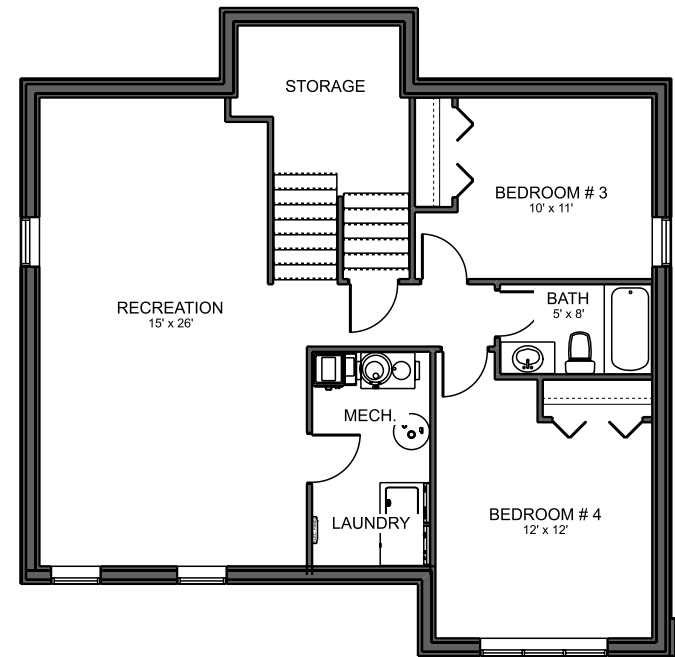


WEST ELEVATION

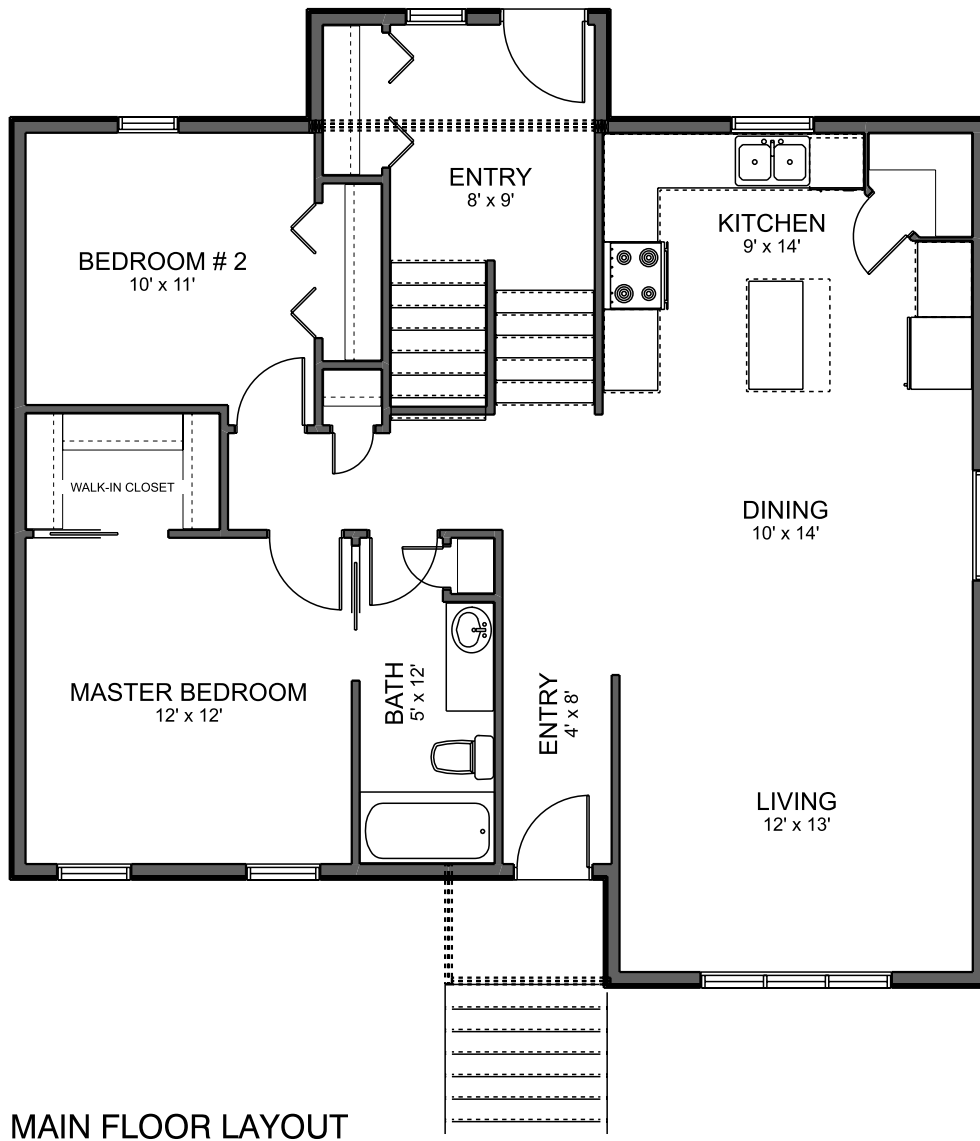

AREA SCHEDULE	
NAME	AREA
MAIN FLOOR	1,108 ft ²
BASEMENT FLOOR	1,108 ft ²
GARAGE FLOOR	576 ft ²
COVERED ENTRY	24 ft ²
DRIVEWAY	601 ft ²
WEST SIDEWALK	76 ft ²
EAST SIDEWALK	95 ft ²
BLVD SIDEWALK	310 ft ²
LANDSCAPE	8,500 ft ²

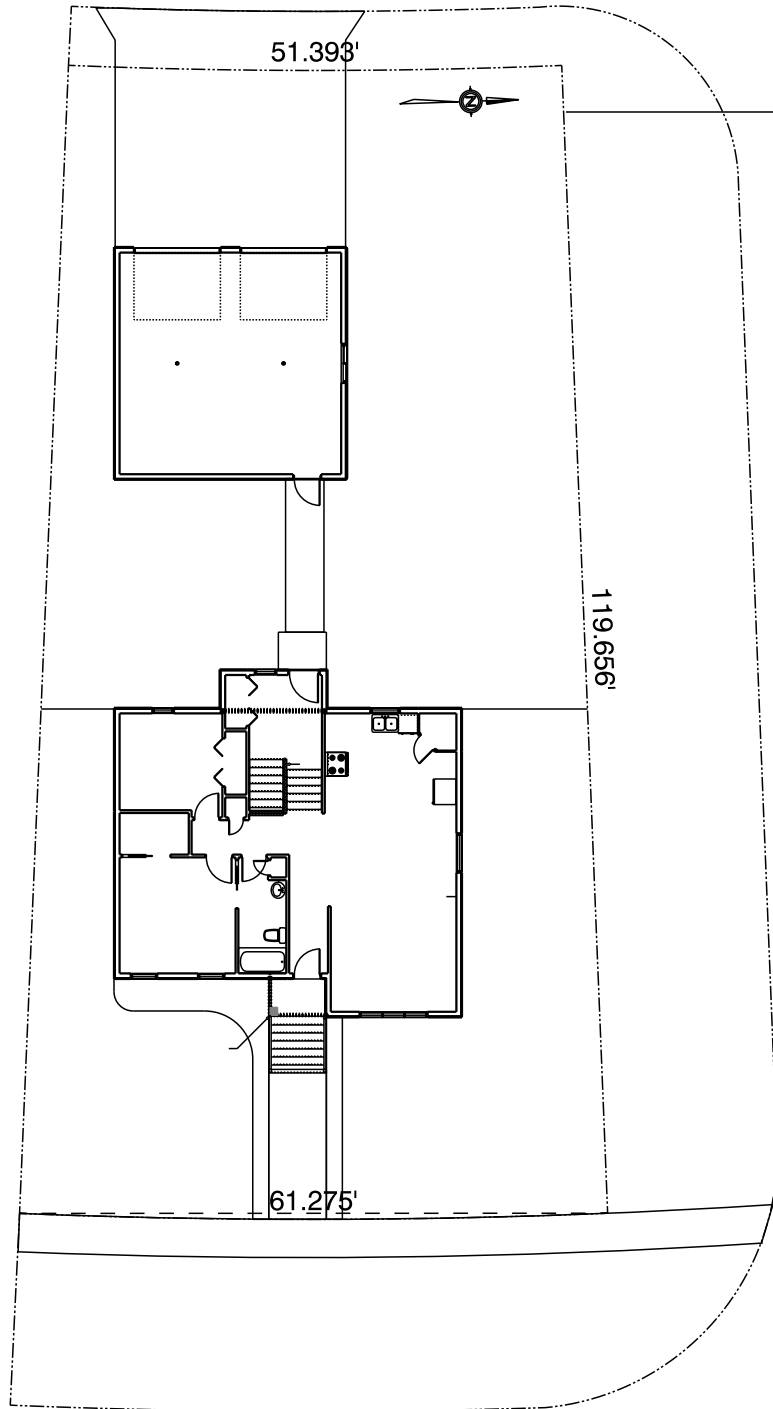

#1298 MAKENA WAY

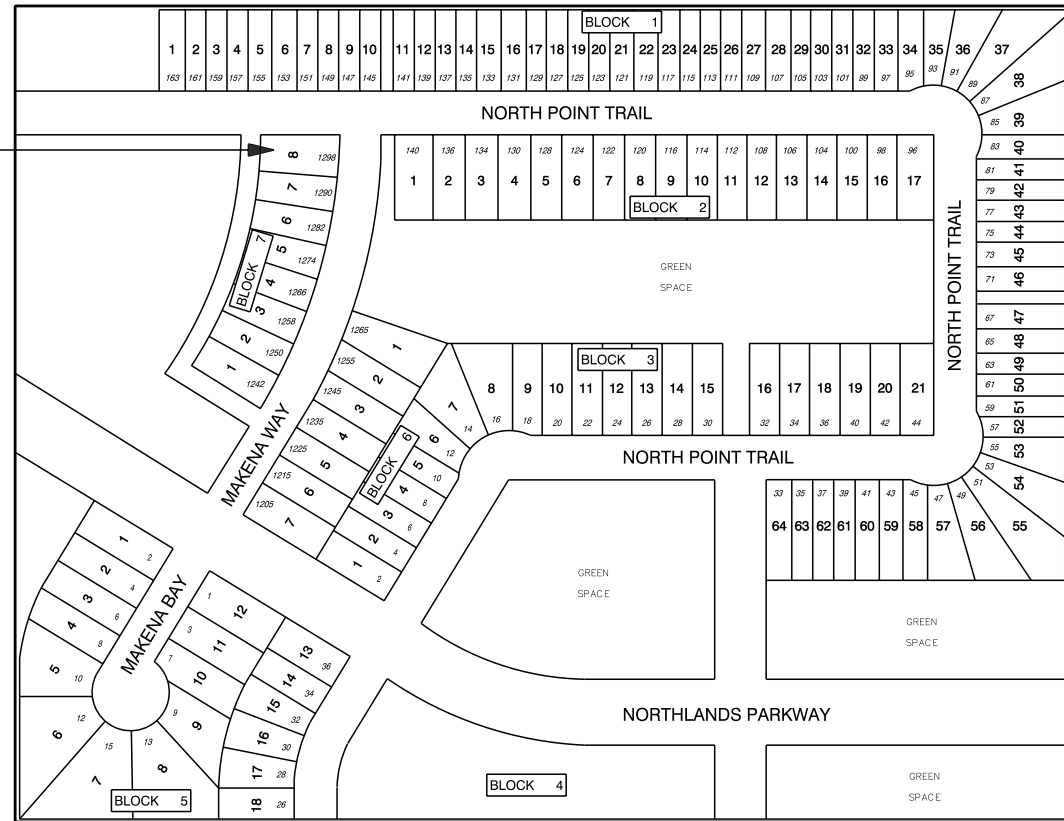

PINNACO INC
 Box 1663 Winkler, Manitoba R6W 4B5
 (204) 325-3909
 www.pinnaco.com

****NOT FOR CONSTRUCTION****
 NOT TO SCALE
 MAY NOT BE EXACTLY AS SHOWN

MEMBER OF: New Home Warranty Program of Manitoba Inc.

#1298 Makena Way

ADDRESS: CITY:

DATE: September 16, 2026 PAGE: 3